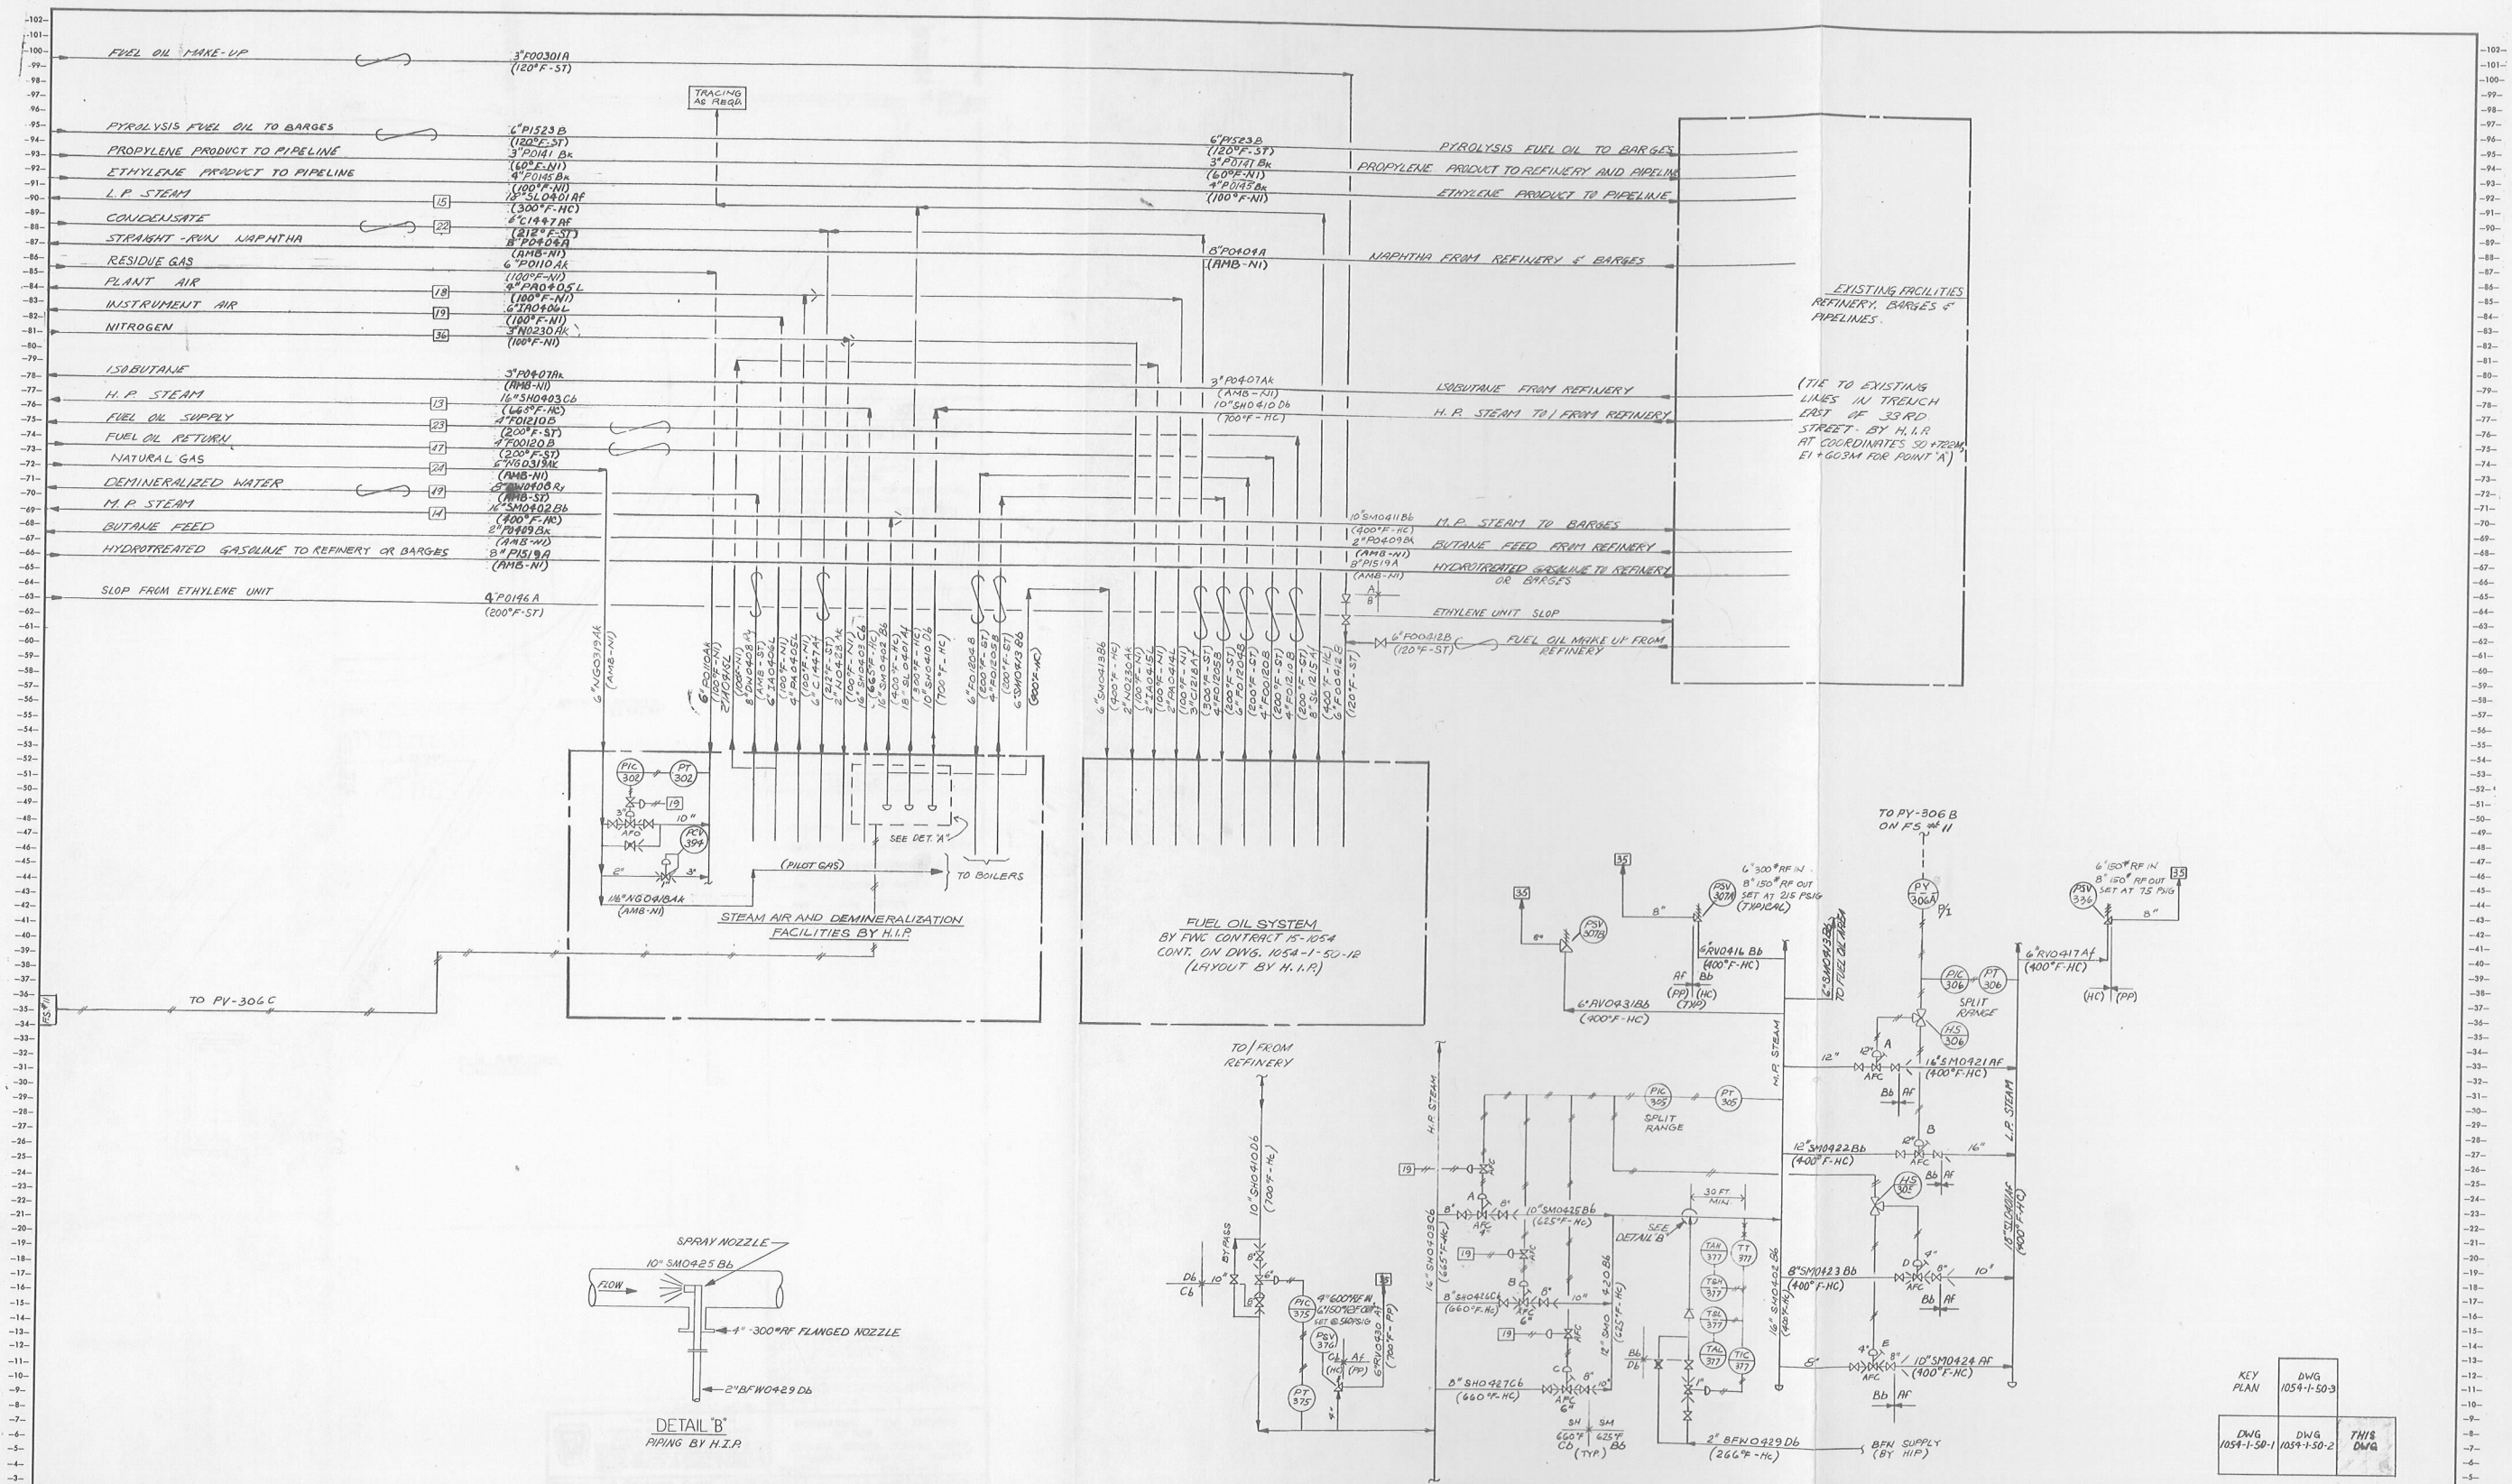

KEY PLAN		
	DWG 1054-1-50-3	
DWG 1054-1-50-1	DWG 1054-1-50-2	THIS DWG

LEGEND

13 COOLING WATER SUPPLY	16 # EXHAUST STEAM	21 HP CONDENSATE	26 OILY OR DIRTY WATER SEWER	31 PUMPOUT	36 NITROGEN	41	46
14 COOLING WATER RETURN	17 POTABLE WATER	22 CONDENSATE	27 PROCESS SEWER	32 PURGE GAS	37	42	47
15 165 # H.P. STEAM	18 PLANT AIR	23 FUEL OIL SUPPLY	28 SANITARY SEWER	33 BLOWDOWN	38	43	48
16 165 # STEAM (INTERMEDIATE PRESS.)	19 INSTRUMENT AIR	24 FUEL GAS	29 FIRE WATER	34 FLARE	39	44	49
17 50 # L.P. STEAM	20 H.P. CONDENSATE	25 CLEAN WATER SEWER	30 FLUSHING OIL	35 TO ATMOSPHERE	40	45	50

| | | | | | | |